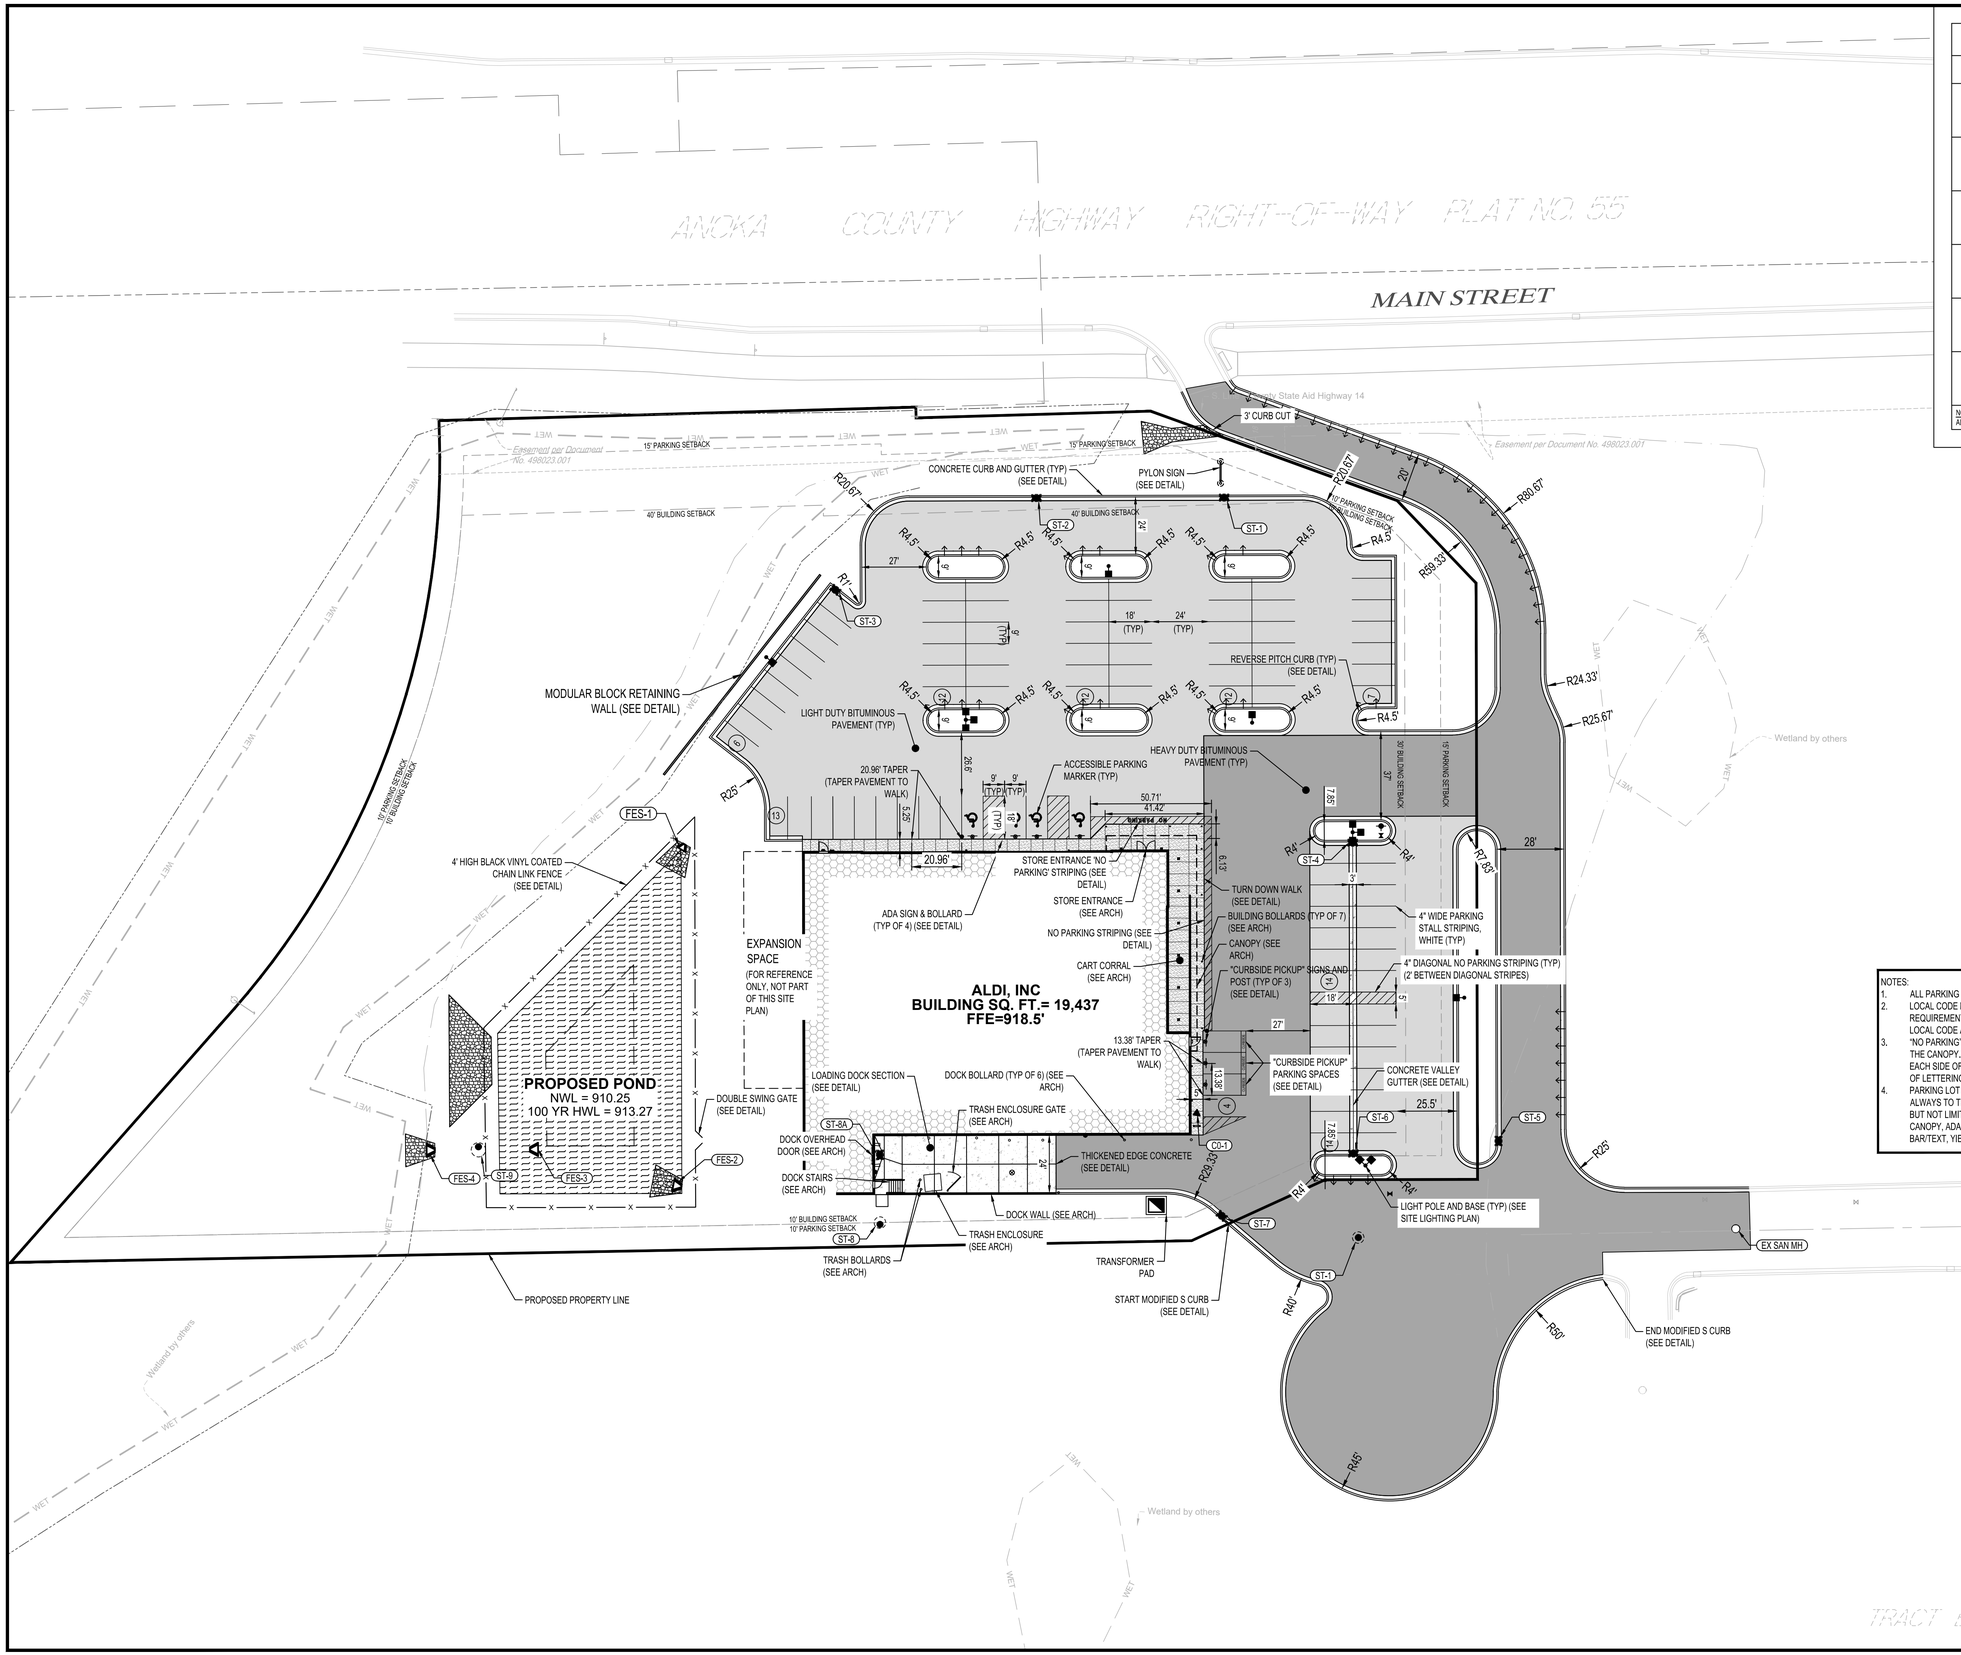

PAVEMENT LEGEND

SYMBOL	DESCRIPTION
	BITUMINOUS PAVEMENT
	HEAVY DUTY BITUMINOUS PAVEMENT
	CONCRETE PAVEMENT
	HEAVY DUTY CONCRETE PAVEMENT
	CONCRETE WALK
	REVERSE PITCH CONCRETE CURB AND GUTTER

NOTE:
ALL PARKING LOT STRIPING AND MAKINGS TO BE PLACED AS SHOWN

N

0 30 60
SCALE IN FEET

NOTES:
1. ALL PARKING LOT STRIPING AND MARKINGS TO BE PLACED AS SHOWN.
2. LOCAL CODE MAY DICTATE STRIPING COLORS, STYLES, OR OTHER REQUIREMENTS. IT IS THE CONTRACTOR'S RESPONSIBILITY TO MEET LOCAL CODE AND ZONING.
3. "NO PARKING" TEXT AND STRIPING SHALL BE PROVIDED IN FRONT OF THE CANOPY. TEXT AND STRIPING SHALL BE EVENLY SPACED ALONG EACH SIDE OF THE BUILDING WITH NO MORE THAN 20' BETWEEN SETS OF LETTERING. REFER TO DETAIL.
4. PARKING LOT STRIPING LINES SHALL BE 4" WIDE WITH MEASUREMENTS ALWAYS TO THE STRIPES CENTERLINE (YELLOW IN COLOR), INCLUDING BUT NOT LIMITED TO: NO PARKING TEXT AND STRIPING AT FRONT CANOPY, ADA SYMBOLS, STRIPED ISLANDS, UNLOADING ZONES, STOP BAR/TEXT, YIELD, AND PEDESTRIAN CROSSINGS.

Issued:		Date:
A	CITY SUBMITTAL SET #1	02/07/25
B		
C		
D		
E		

Revisions:		Date:
1		
2		
3		
4		
5		
6		
7		
8		
9		

I HEREBY CERTIFY THAT THIS PLAN, SPECIFICATION OR REPORT WAS PREPARED BY ME OR UNDER MY DIRECT SUPERVISION AND THAT I AM A DULY LICENSED PROFESSIONAL ENGINEER UNDER THE LAWS OF THE STATE OF MINNESOTA.

Ryan Anderson

DATE 02/07/2025 LIC. NO. 55938

SHEET NOT VALID UNLESS THIS TEXT IS COLOR.

ISG

MANAGING LOCATION:
BLOOMINGTON OFFICE
7900 INTERNATIONAL DRIVE
SUITE 550
MINNEAPOLIS, MN 55425
PHONE: 952.426.0699

ALDI Inc.
4201 Bagley Avenue North
Faribault, MN 55021
(507) 333-0460
(507) 333-9475 fax

ALDI Inc. Store #: 154
LINO LAKES, MN
OTTER LAKE ROAD
LINO LAKES, MN 55038
ANOKA COUNTY

Project Name & Location:

SITE PLAN

Drawing Name:

Type:	V7.0 ER	ISG Project No. 29782
Drawn By:	PSH	
Designed By:	PSH	C-310
Reviewed By:	JMF	Drawing No.